SKETCH SHOWING CONSTRUCTION OF CULVERTS AT CHIKKASANDRA, MEDARAHALLI & KAMMAGONDANAHALLI IN DIFFERENT LOCATIONS IN WARD NO-12, IN SHETTYHALLI SUB DIVISION.

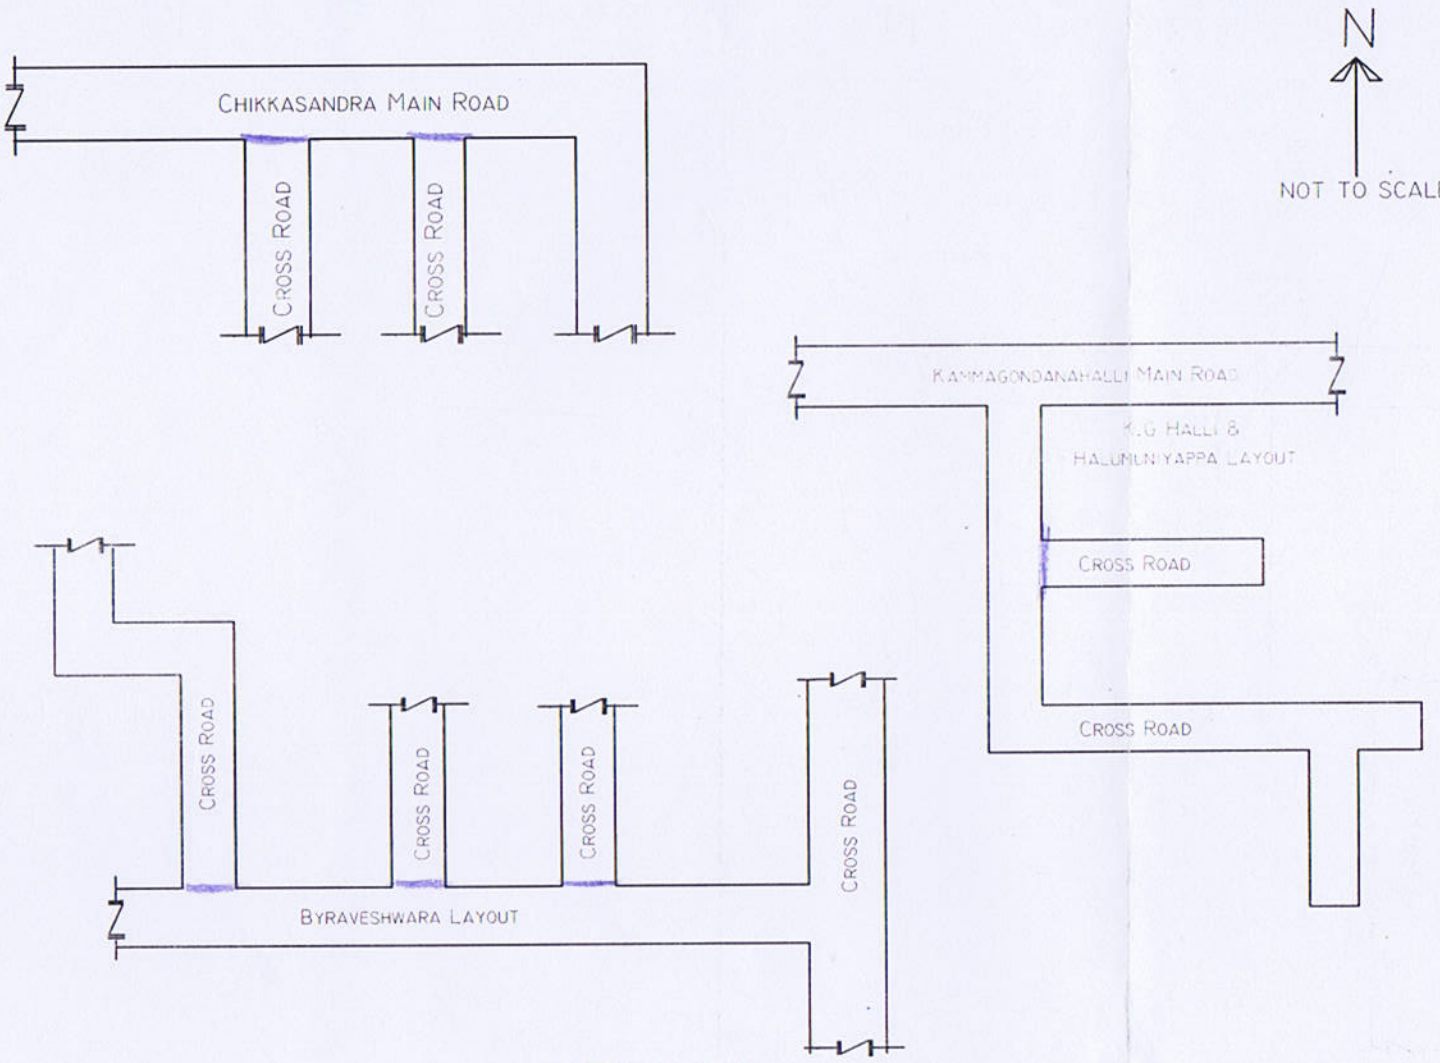

Asst Engineer
Ward No-12

Asst Executive Engineer
Shettyhalli Sub-Division
B.B.M.P

INDEX

■ – CULVERTS